Office Layout

PH.D. Area

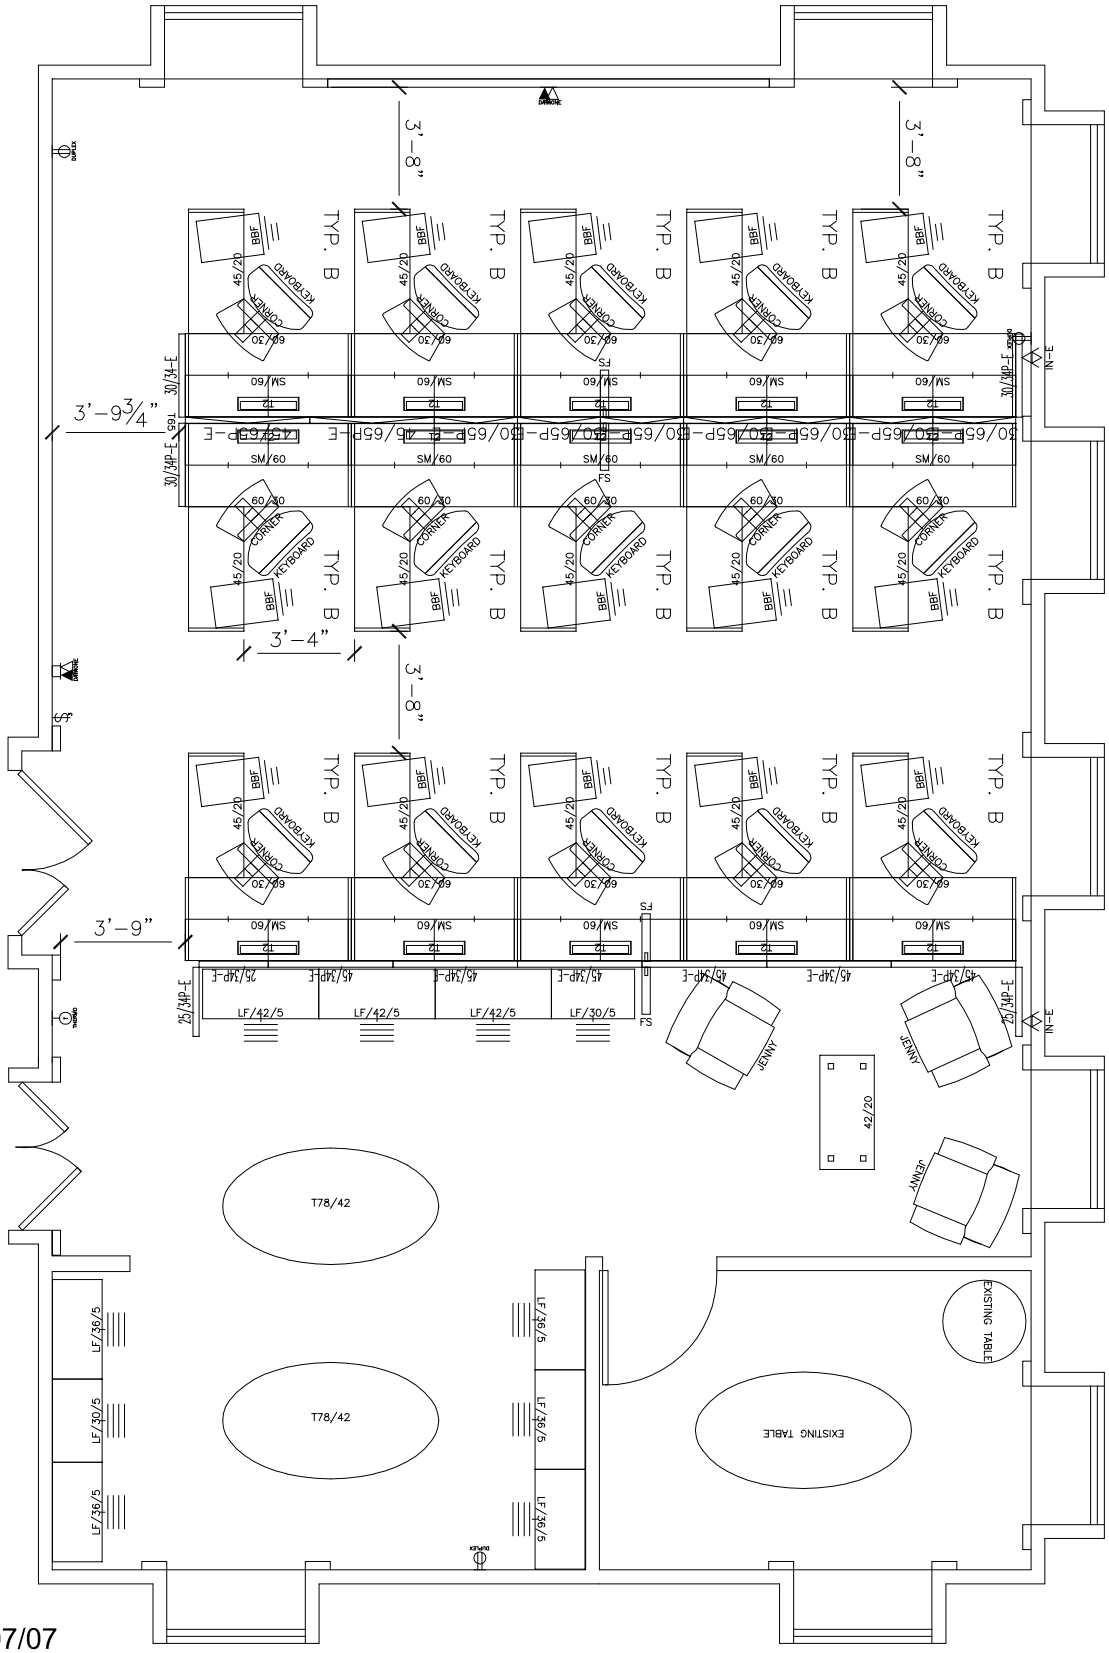

Revised 02/07/07

10/11/05
Not To Scale

UC Berkeley

South Hall
Berkeley, CA

ONE WORK PLACE

Note: This document (and all designs, specifications & electronic files associated with this document) is proprietary information for the exclusive use of One Workplace